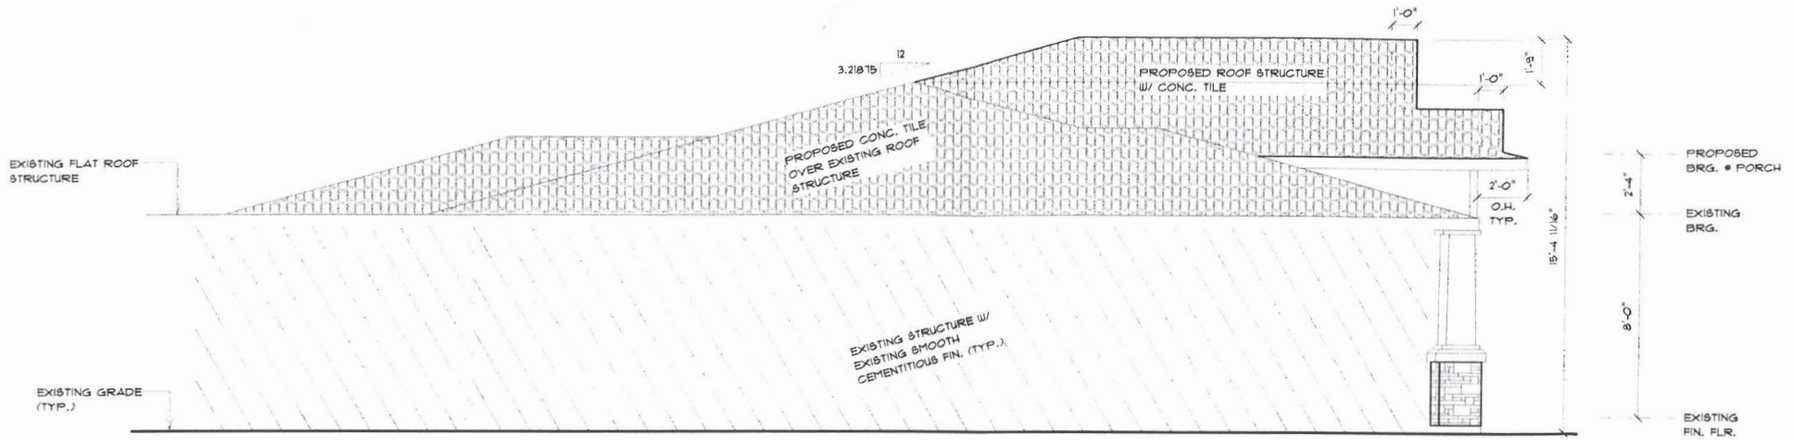

PROPOSED WEST ELEVATION

SCALE: 3/16" = 1'-0"

NOTE: PROPOSED FRONT PORCH ADDITION DOES NOT BLOCK OR INTERFERE WITH ANY MEANS OF EGRESS OPENINGS ON THE EXISTING RESIDENCE.

HATCH SCHEDULE

HATCH PATTERN INDICATES PROPOSED CONC. S-TILE

HATCH PATTERN INDICATES EXISTING STRUCTURE

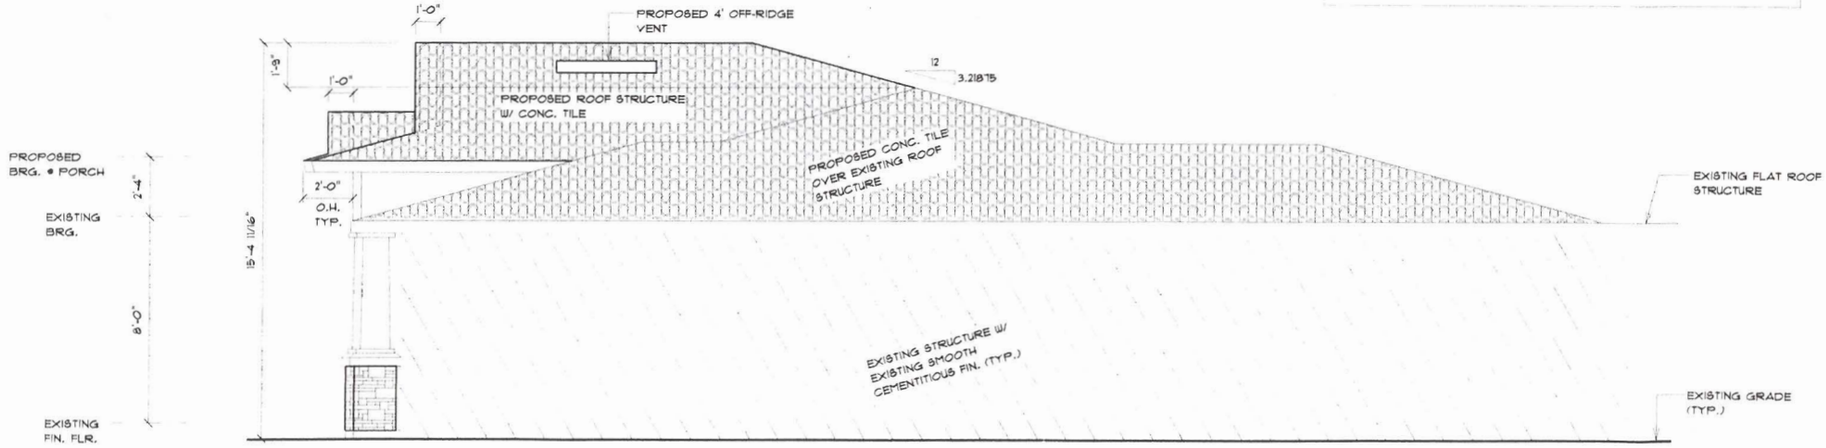

PROPOSED EAST ELEVATION

SCALE: 3/16" = 1'-0"

BUILDING DESIGNER:

HRD
Hodges Residential Design, LLC

P.O. BOX 2379
MINNEOLA, FL 34755
PHONE: (352) 638-3700 FAX: (352) 241-8936
LEVON@HODGESRD.COM
WWW.HODGESRD.COM

ALL SQUARE FOOTAGE INDICATED IN THESE DRAWINGS ARE APPROXIMATE. OVERALL DIMENSIONS ARE TAKEN FROM UNFINISHED OUTSIDE FACE OF WALLS. INTERIOR DIMENSIONS ARE TAKEN FROM FRAME WALL AND/OR BLOCK WALL SURFACE AND DO NOT ACCOUNT FOR DRYWALL APPLICATIONS. WRITTEN DIMENSIONS SHALL HAVE PRECEDENCE OVER SCALED DIMENSIONS. CONTRACTORS SHALL VERIFY AND BE RESPONSIBLE FOR ALL DIMENSIONS AND CONDITIONS OF THE JOB AND HODGES RESIDENTIAL DESIGN, LLC SHALL BE NOTIFIED IN WRITING OF ANY VARIATIONS OR DISCREPANCIES FROM THE DIMENSIONS, CONDITIONS, AND SPECIFICATIONS SHOWN BY THESE DRAWINGS. ALL CONSTRUCTION SHALL BE IN ACCORDANCE WITH THE BUILDING CODE IN EFFECT FOR THE PROPOSED PROJECT SITE NOTED IN THESE DRAWINGS.

DESIGN COMMENCEMENT DATE:
01/01/09

PLOT DATE:
May 05, 2009

DRAWN BY:
LEVON L. HODGES

HRD PROJECT ID #:
HRD-09-0001

PROJECT SITE - LOCATION:
1039 LINCOLN STREET

PROJECT SITE - CITY, COUNTY, STATE:
HOLLYWOOD, BROWARD COUNTY, FLORIDA

DRAWING STATUS:
HISTORIC SOCIETY REVIEW SET

PROJECT:
CUSTOM ADDITION FOR:
PAOLO & ROSARIA NAPOLI

REVISIONS:

DATE	COMMENTS

TRUSS COMPANY:
STOCK BUILDING SUPPLY
3362 ALL AMERICAN BLVD.
ORLANDO, FL 32810
(407) 291-2641

PROJECT CONTRACTOR:
OWNER/BUILDER PROJECT

ENGINEER OF RECORD
WILLIAM P. STUMPKE, PHD
FLORIDA PROFESSIONAL ENGINEER # 72150
1228 REBECCA'S RUN DRIVE
WINTER GARDEN, FLORIDA 34787
(407) 654-8733

These plans, designs, and construction documents are and shall remain the property of HODGES RESIDENTIAL DESIGN, LLC and are issued only for the specific project noted on these drawings. Any reproductions, revisions, or modifications of these construction documents, or assignment of these construction documents to any third party, without the expressed written permission and consent of HODGES RESIDENTIAL DESIGN, LLC is prohibited.