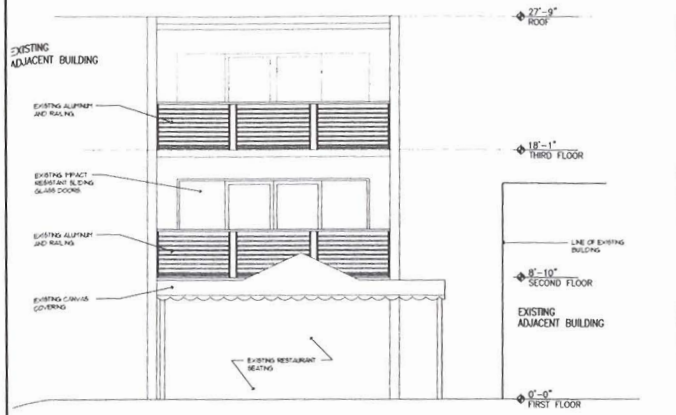

EXISTING

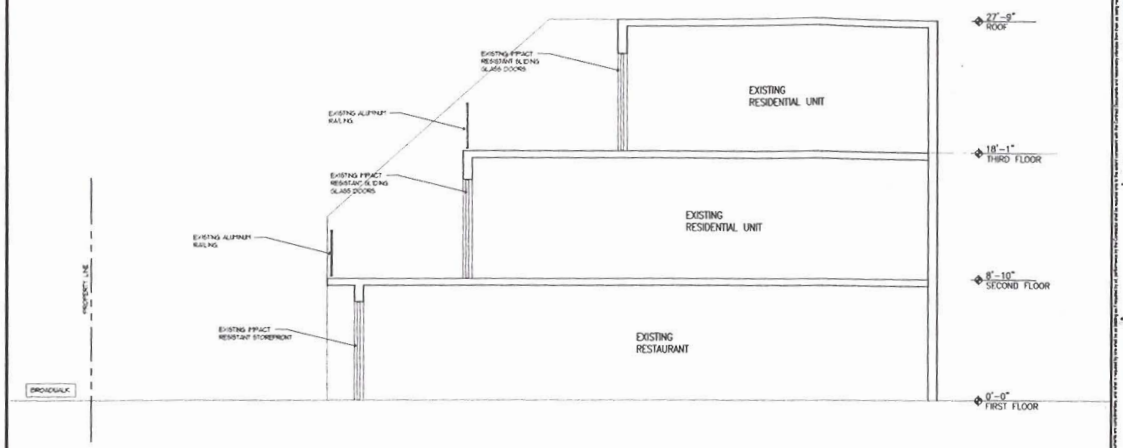

EXISTING

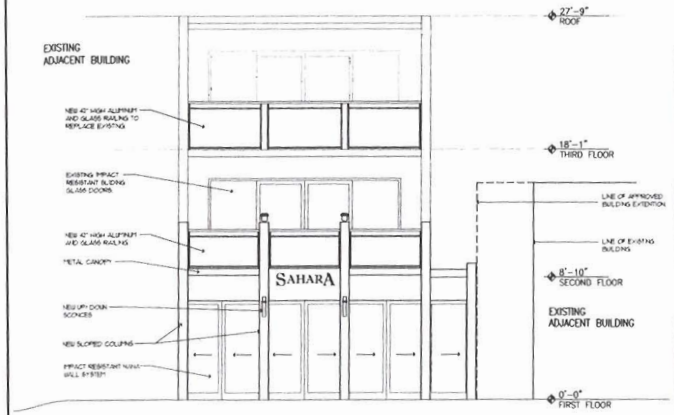

PROPOSED

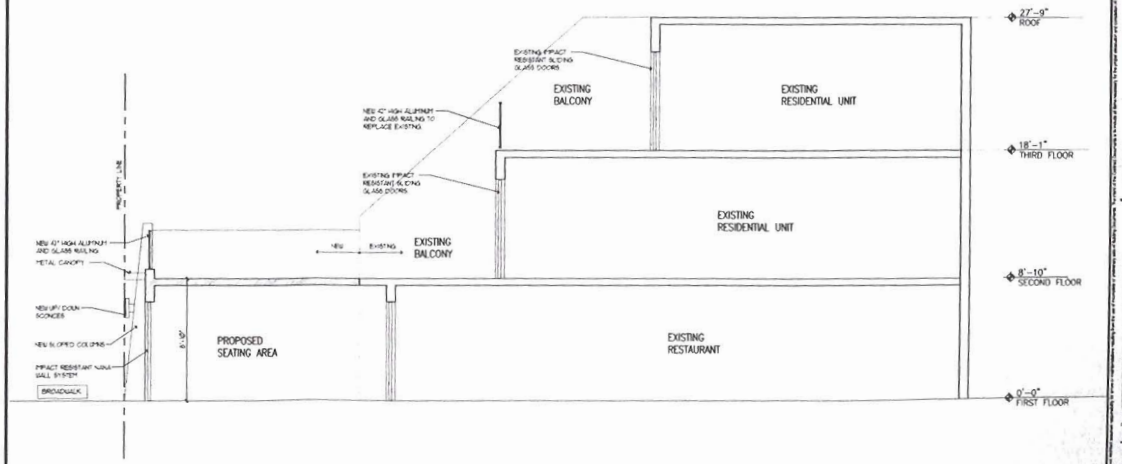

PROPOSED

1 EAST ELEVATION SCALE: 1/4" = 1'-0"

2 EAST-WEST SECTION SCALE: 1/4" = 1'-0"

Kaller

JOSEPH B. KALLER
&
ASSOCIATES, P.A.
AAF 3000122
2417 Hollywood Blvd. Hollywood, Florida 33020
P(954) 920 5746 phone - F(954) 926 2841
kaller@bellsouth.net

SEAL

JOSEPH B. KALLER
FLORIDA R.A. # 0009239

PROJECT TITLE

COVERED SEATING AREA ADDITION
SAHARA RESTAURANT
1211B N. SURF ROAD
HOLLYWOOD BEACH, FLORIDA

SHEET TITLE

ELEVATIONS
AND SECTIONS

REVISIONS

No.	DATE	DESCRIPTION
1		

This drawing as an instrument of service is and shall remain the property of the Architect and shall not be reproduced, published or used in any way without the permission of the Architect.

PROJECT No.: 08170
DATE: JUNE 9, 2009
DRAWN BY: TMS
CHECKED BY: JBK

SHEET

A-2