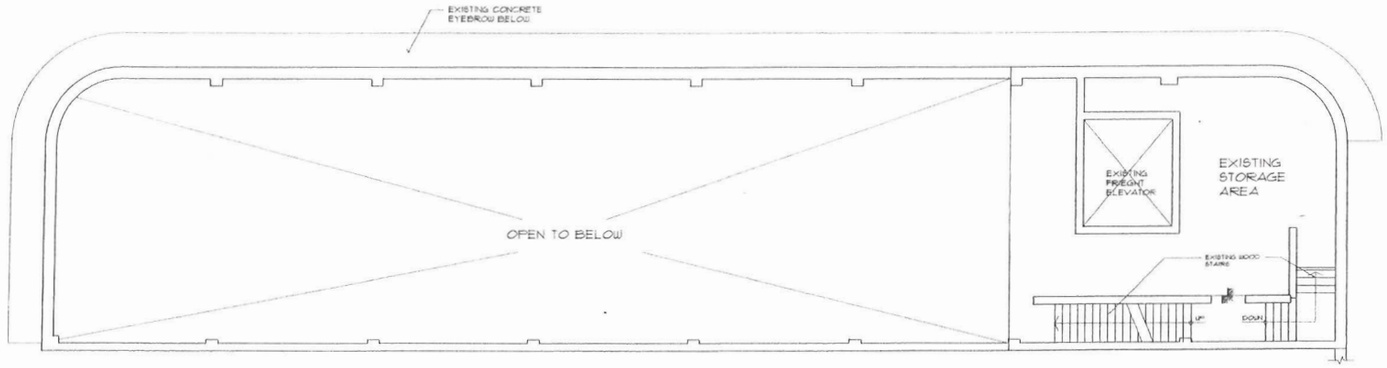

EXISTING MEZZANINE PLAN

SCALE : 3/16" = 1'-0"

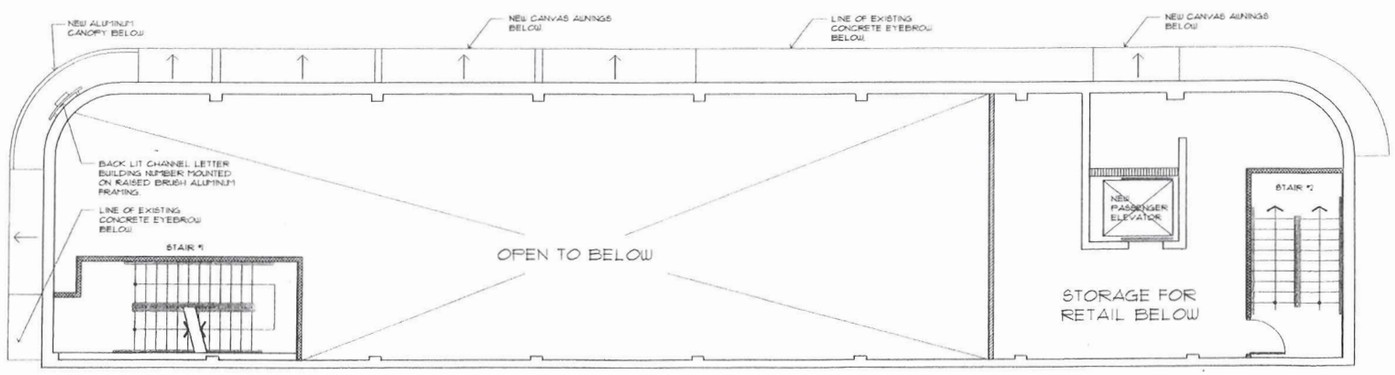

PROPOSED MEZZANINE PLAN

SCALE : 3/16" = 1'-0"

NORTH

Kaller

JOSEPH B. KALLER ASSOCIATES PA
AAB 86001812
2417 Hollywood Blvd. Hollywood, 00(954)920-3826 phone(954)-926-
kallerarchitects.com

SEAL

JOSEPH B. KALLER
FLORIDA R.A. # 0009239

PROJECT TITLE

FACADE RENOVATION
1900 HOLLYWOOD BLVD.
HOLLYWOOD, FL 33019

SHEET TITLE

EXISTING AND PROPOSED MEZZANINE PLAN

REVISIONS

No.	DATE	DESCRIPTION
1	4-5-10	HISTORIC PRES.

This drawing, as an instrument of service, is and shall remain the property of the Architect and shall not be reproduced, published or used in any way without the permission of the Architect.

PROJECT No.:	10026
DATE:	3-11-10
DRAWN BY:	TMS
CHECKED BY:	JBK

SHEET

A-2

JOSEPH B. KALLER & ASSOCIATES P.A. ALL RIGHTS RESERVED © 2010