EXISTING SECOND FLOOR PLAN SCALE : 3/16" = 1'-0"

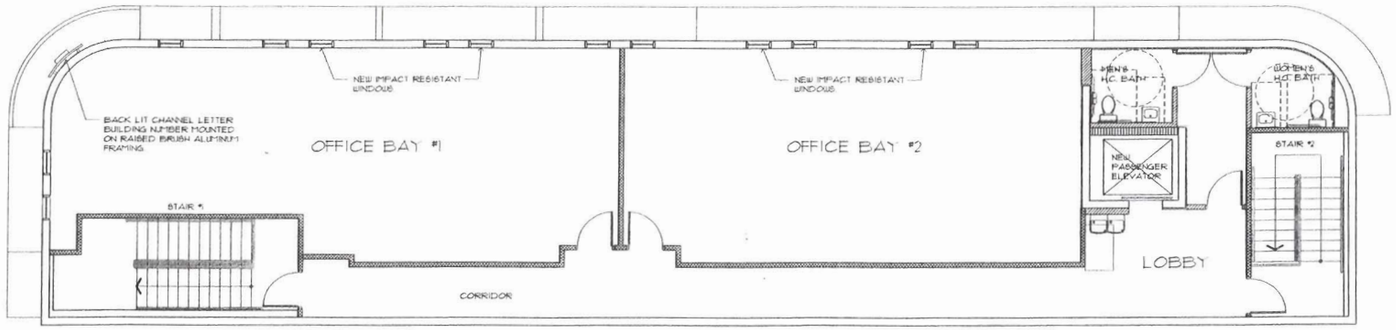

PROPOSED SECOND FLOOR PLAN SCALE : 3/16" = 1'-0"

JOSEPH B. KALLER & ASSOCIATES P.A. ALL RIGHTS RESERVED © 2004

Kaller
JOSEPH B. KALLER & ASSOCIATES PA
AAR 2600212
2417 Hollywood Blvd. Hollywood, FL 33020
phone(954) 926-[illegible]
kallerbw@bellsouth.net

SEAL

JOSEPH B. KALLER
FLORIDA R.A. # 0009239

PROJECT TITLE
FACADE RENOVATION
1900 HOLLYWOOD BLVD.
HOLLYWOOD, FL 33019

SHEET TITLE
EXISTING AND PROPOSED
SECOND FLOOR PLAN

REVISIONS

No.	DATE	DESCRIPTION
1	4-5-10	HISTORIC PRES.

This drawing, as an instrument of service, is and shall remain the property of the Architect and shall not be reproduced, published or used in any way without the permission of the Architect

PROJECT No.: 10026
DATE: 3-11-10
DRAWN BY: TMS
CHECKED BY: JBK

SHEET

A-3