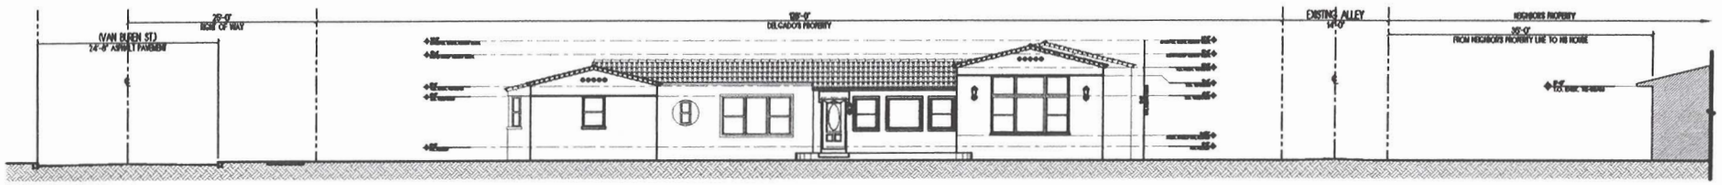

NEW EAST ELEVATION SHOWING SURROUNDING STRUCTURES HEIGHT AND MASSING

SCALE: 1/8" = 1'-0"

P.A. ARCHITECT INC. HEREBY RESERVES THE COPYRIGHT AND OTHER PROPERTY RIGHTS IN THESE PLANS, WHICH ARE NOT TO BE REPRODUCED, CHANGED OR COPIED IN ANY FORM OR MANNER WHATSOEVER, NOR ARE THEY TO BE ASSIGNED TO ANY THIRD PARTY WITHOUT FIRST OBTAINING THE EXPRESS WRITTEN PERMISSION AND CONSENT OF P.A. ARCHITECT INC. IN ADDITION, WRITTEN OPINIONS AND/OR DRAWINGS PROVIDED BY P.A. ARCHITECT INC. SHALL REMAIN THE PROPERTY OF P.A. ARCHITECT INC. AND MAY BE USED ONLY FOR THE JOB AND PURPOSE FOR WHICH THEY WERE CREATED. ANY REUSE OF THESE PLANS WITHOUT THE WRITTEN CONSENT OF P.A. ARCHITECT INC. IS PROHIBITED.

REVISIONS

NO.	DATE	DESCRIPTION

PA architect inc
5480 GRIFFIN ROAD, SUITE B2
DAVIE, FLORIDA, 33314
TEL: (954) 584-0880 FAX: (954) 587-2537
e-mail : pagutre@parchitect.com
FLORIDA LICENSE AA-26007926

ADDITION TO EXISTING RESIDENCE

JAVIER DELGADO
218 S 12th AVE
HOLLYWOOD FLORIDA

CLIENT
JAVIER DELGADO

DESIGNED BY:
PHILIP D. AGUIRRE

DRAWN BY: JC
DATE 12-21-09

CHECKED BY: P.D.A.
DATE 02-26-10

SIGN & SEAL
DATE
PHILIP D. AGUIRRE, R.A.
FLA. REG. 0017740

ACAD DRAWER: JAVIER DELGADO
CHKD BY: P.D.A.
PROJ NO. 09-43

SHEET
A-4