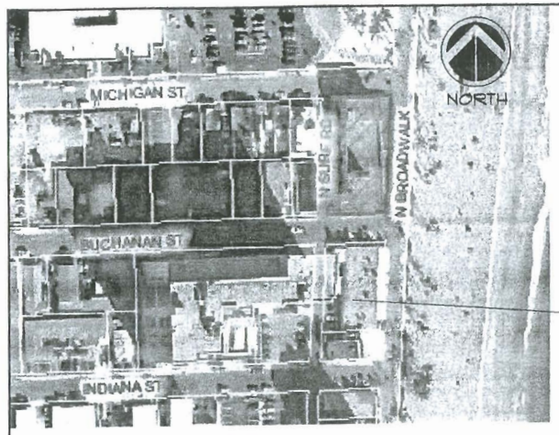

1 LOCATION MAP

N.T.S.

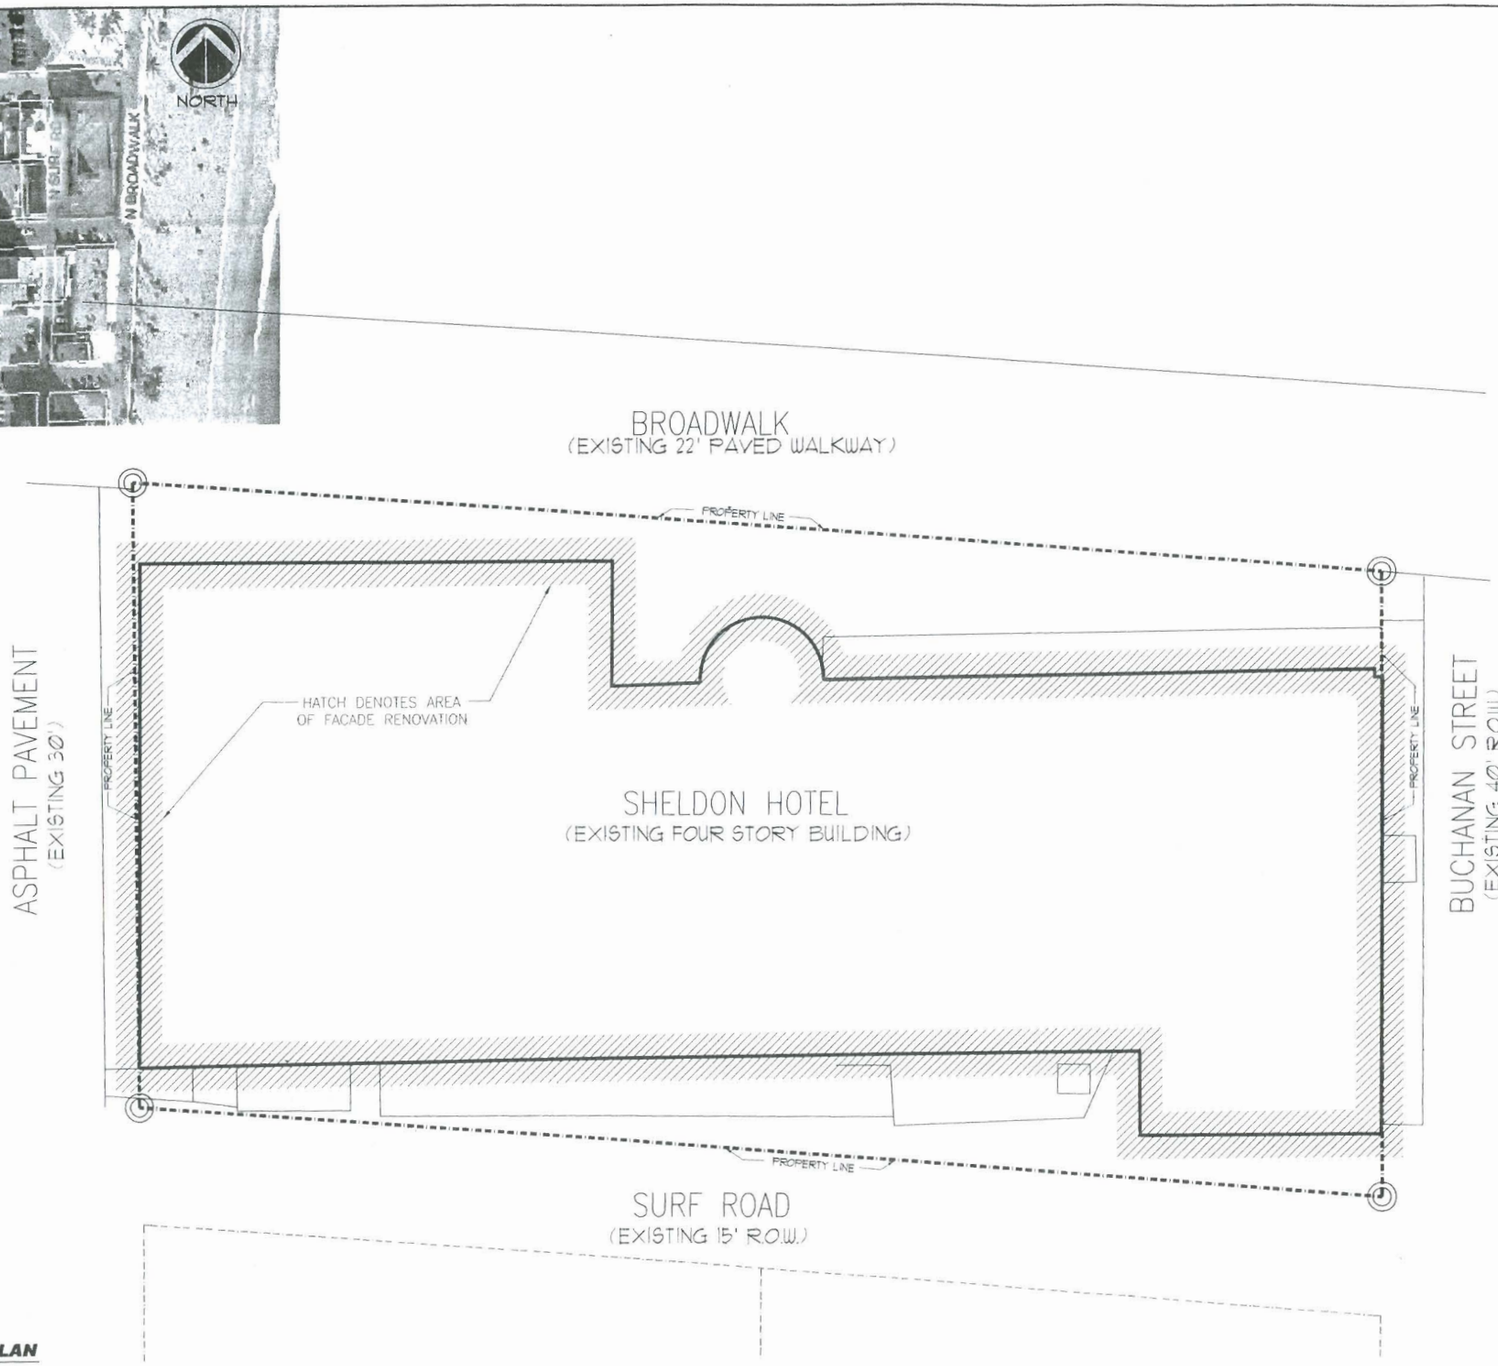

2 EXISTING SITE PLAN

SCALE: 1/8" = 1'-0"

Kaller

JOSEPH B. KALLER
+
ASSOCIATES PA
AA# 26001212
2417 Hollywood Blvd. Hollywood, Florida 33020
(954) 920 5746 phone - (954) 926 2841 fax
kallerr@bellsouth.net

SEAL

JOSEPH B. KALLER
FLORIDA R.A. # 0009239

PROJECT TITLE

RENOVATION
THE SHELDON HOTEL
1000 N. BROADWALK
HOLLYWOOD FL 33019

SHEET TITLE

SITE PLAN

REVISIONS

No.	DATE	DESCRIPTION
1	7-12-10	IFB SUBMISSION

This drawing, as an instrument of service, is and shall remain the property of the Architect and shall not be reproduced, published or used in any way without the permission of the Architect.

PROJECT No.: 1015
DATE: 5/21/10
DRAWN BY: TMS
CHECKED BY: JBK

SHEET

SP-1.0