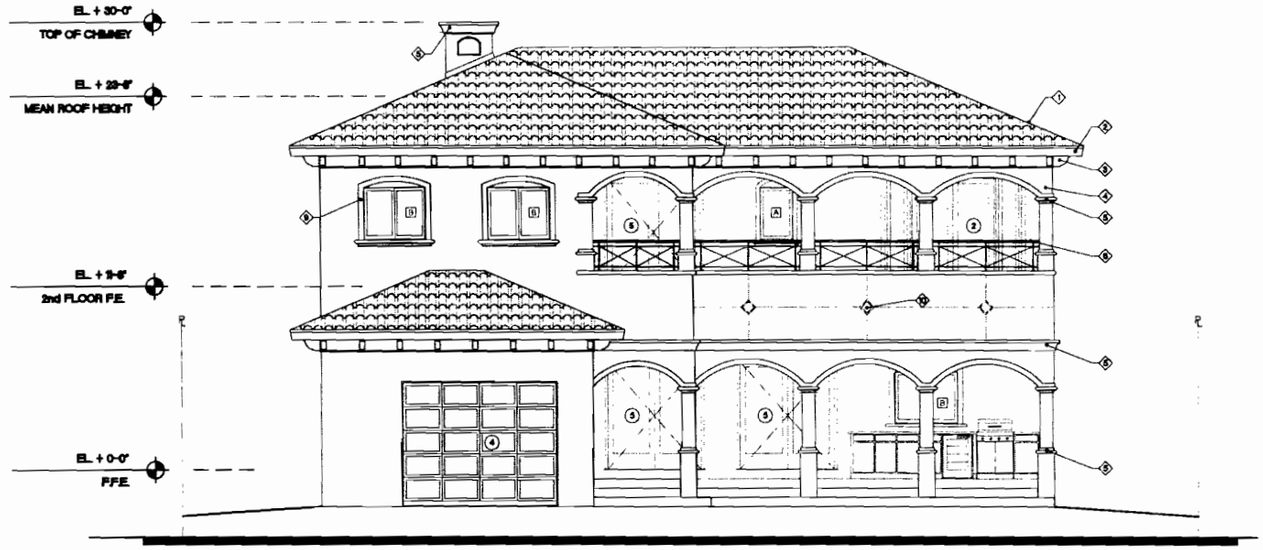

EAST ELEVATION

SCALE 1/4" = 1'-0"

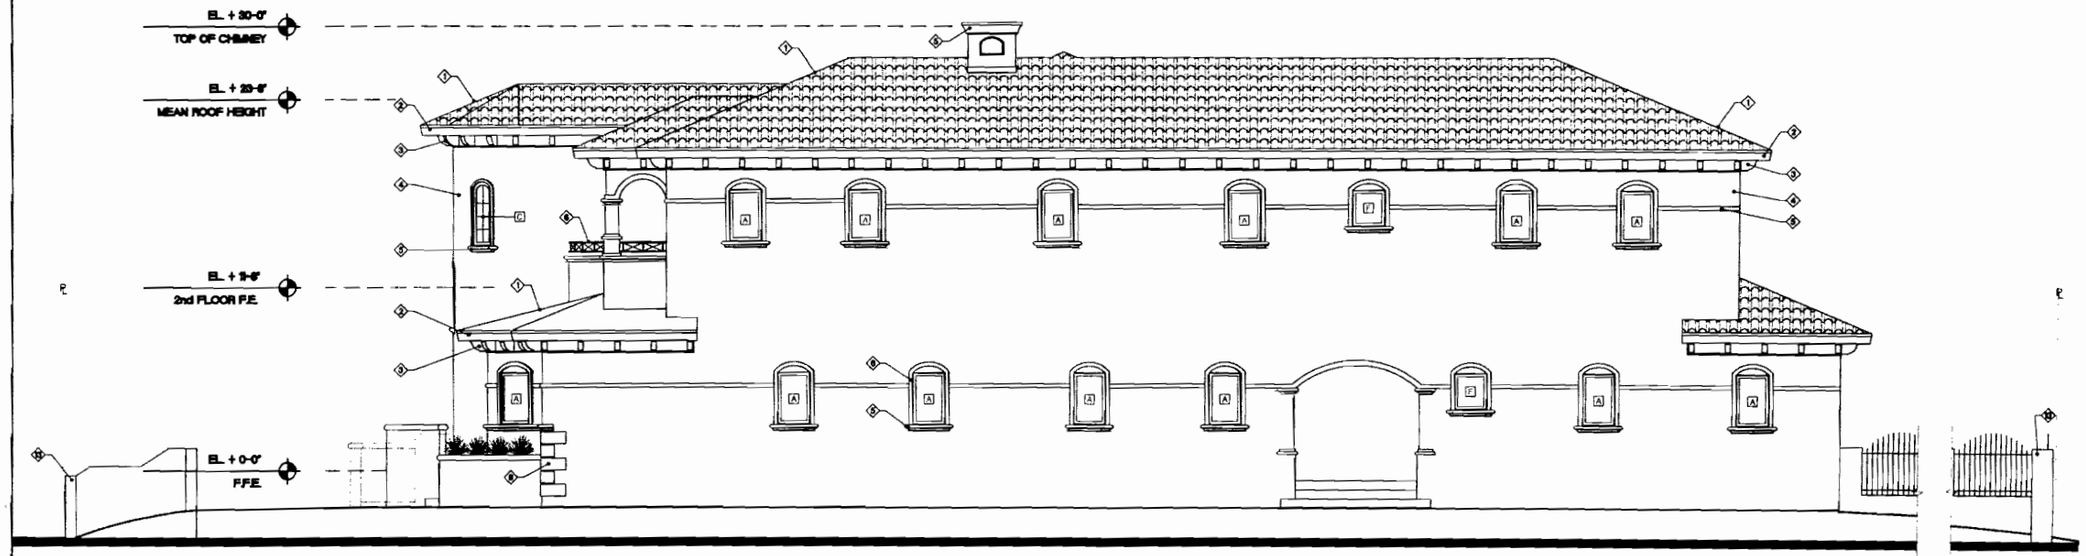

NORTH ELEVATION

SCALE 1/4" = 1'-0"

KEY NOTES:

1. SPANISH TILE
2. WOOD FASCIA COLOR TO BE SELECTED BY OWNER
3. DECORATIVE WOOD BRACKETS COLOR TO BE SELECTED BY OWNER
4. STUCCO FINISH COLOR TO BE SELECTED BY OWNER
5. DECORATIVE FOAM MOLDING W/ STUCCO FINISH COLOR TO BE SELECTED BY OWNER
6. ALUMINUM RAILING COLOR TO BE SELECTED BY OWNER
7. WOOD TRELIAGE COLOR TO BE SELECTED BY OWNER
8. DECORATIVE QUOINS COLOR TO BE SELECTED BY OWNER
9. FOAM WINDOW FRAMES COLOR TO BE SELECTED BY OWNER
10. DECORATIVE ELEMENTS COLOR TO BE SELECTED BY OWNER
11. LIGHT FIXTURES G.C. TO PROVIDE SHOP DWGS.
12. 4'-0" WALL
13. PICKET GATE

NOTE:

1. ALL DOOR TO BE IMPACT RESISTANT.
2. ALL WINDOWS TO BE IMPACT RESISTANT.

Rev.	Date	Description
1	2/11/05	HISTORIC BOARD COMMENTS

The Tamara Peacock Company
Architects

BENRUBI RESIDENCE
1310 VAN BUREN STREET
HOLLYWOOD, FLORIDA 33019

ELEVATIONS

Sheet No.
A-3.0