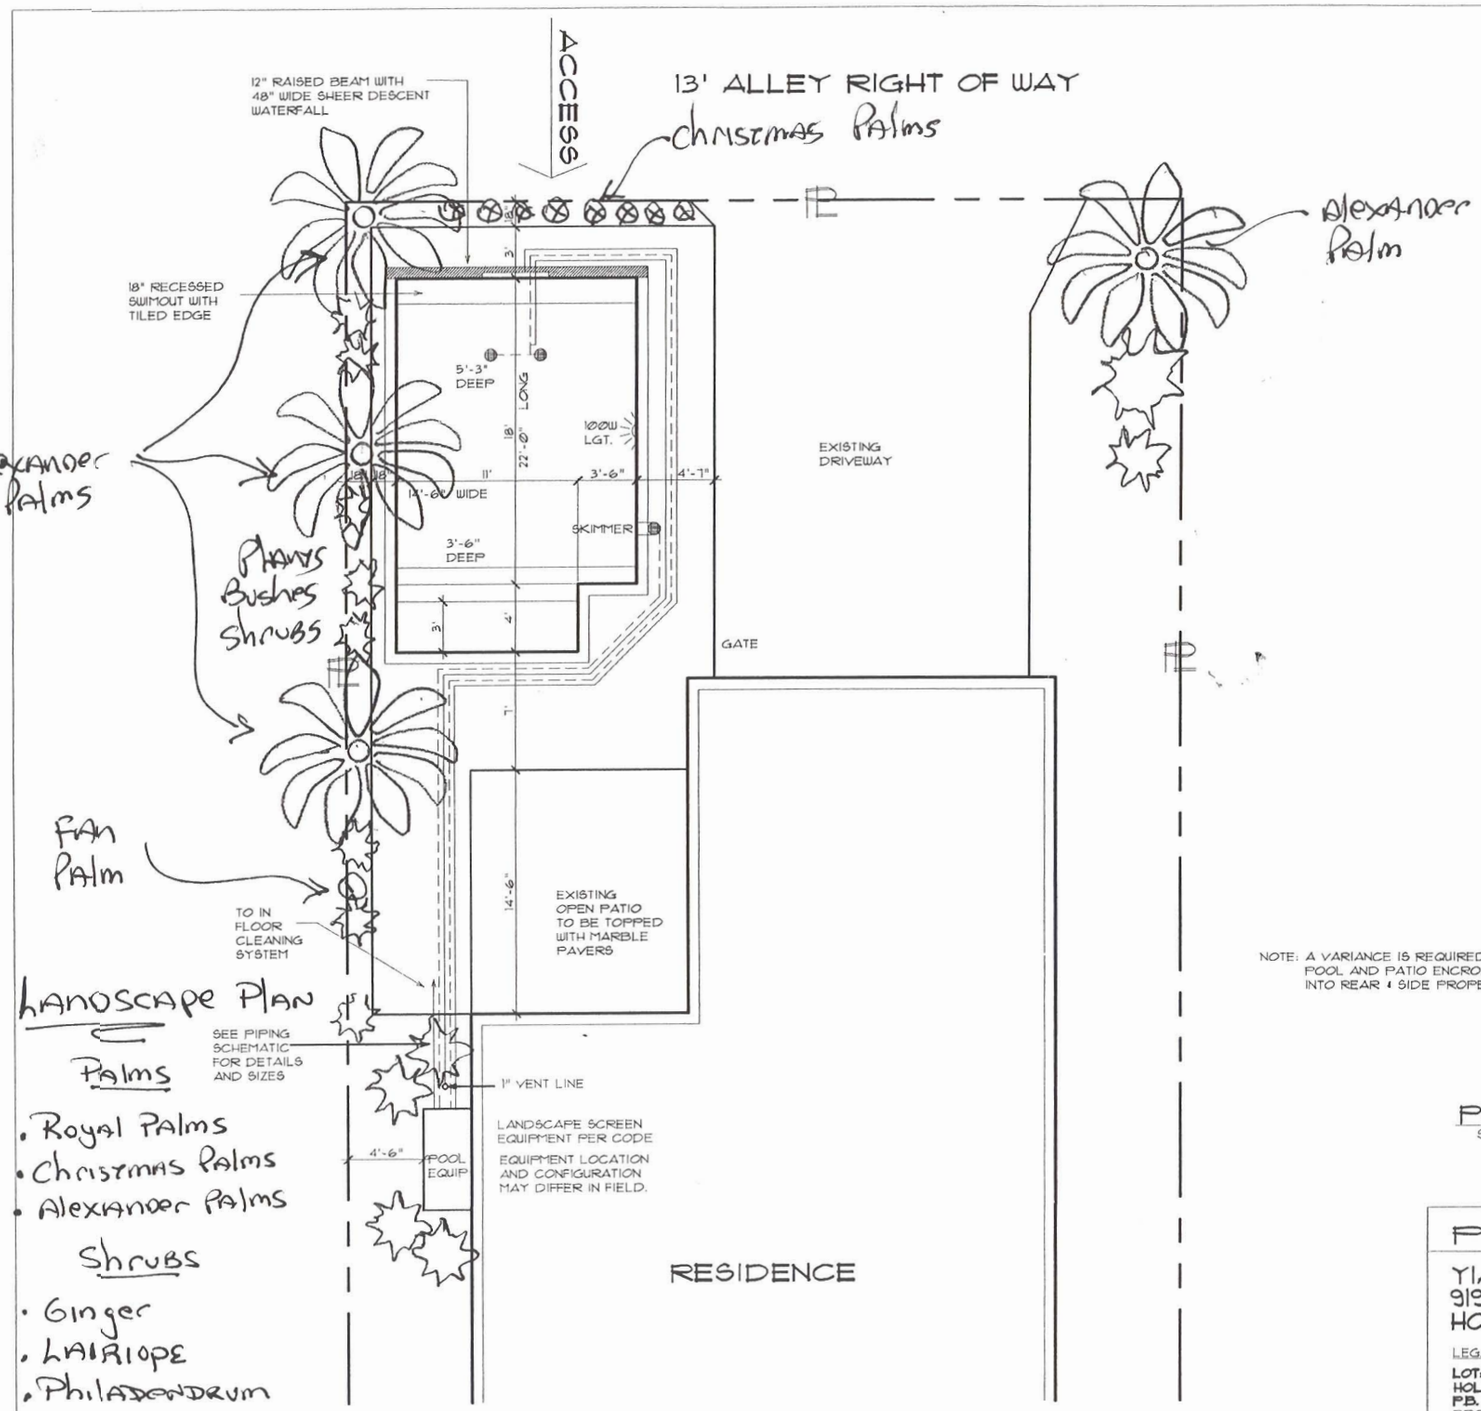

Landscape Plan

Palms

- Royal Palms
- Christmas Palms
- Alexander Palms

Shrubs

- Ginger
- Lairiope
- Philadendrum

POOL SPECIFICATIONS

SIZE:	14'-6" X 22'
DEPTH:	3'-6" TO 5'-3"
PERIMETER:	73 L.F.
AREA:	305 S.F.
GALLONS:	9,981 GAL.
TURNOVER RATE:	1.51 HRS.
PUMP SIZE/MODEL:	2 H.P. JANDY
FILTER TYPE/MODEL:	CS-200 JANDY CARTRIDGE
RECIRCULATION INLETS:	IN FLOOR ONLY
SKIMMER(S):	1
LIGHT(S):	12V DIGITAL
HEATER/TYPE/SIZE:	NO
VACUUM LINE:	YES
CHLORINATOR MODEL/TYPE:	AQUARITE SALT
ROSETTE:	NO
FEED LINE:	NO
BUBBLER:	NO
LION HEAD:	NO
DECK JET:	NO
SHEER DESCENT:	YES 48" WIDE
SPRITZER:	NO
THERAPY JETS:	NO
COPING TYPE:	MARBLE
HANDHOLD TYPE:	NO
TILE:	6"
INTERIOR FINISH:	SUNSTONE
SWIMOUT SIZE:	18"
DECK TYPE:	MARBLE PAVERS
EXIT RAILING:	NO
AUTOMATION TYPE:	NO
POOL ENCLOSURE:	FENCE
PATIO FOOTERS:	NO
DECK-O-DRAIN:	NO
MISC:	12" RAISED BEAM WITH 4' SHEER DESCENT

WAYNE MARKHAM BENNETT
PROFESSIONAL ENGINEER • 51216
265 SOUTH FEDERAL HIGHWAY ST. 109
DEERFIELD BEACH, FLORIDA 33441

PARKWOOD POOLS
6761 WEST SUNRISE BLVD. UNIT 16
PLANTATION, FLORIDA 33313

NOTE: A VARIANCE IS REQUIRED FOR POOL AND PATIO ENCROACHMENT INTO REAR & SIDE PROPERTY LINES

POOL PLAN
SCALE: 1/8"-1'-0"

DATE:	3-9-10
ORDER#	382 • 189 TOP
DWG BY:	N.A.S.
N.A.S. #	103355-9
1st REV.	
2nd REV	
3rd REV.	
4th REV.	
5th REV.	

POOL PLAN FOR:

YIANNIKAKIS
919 HOLLYWOOD BLVD.
HOLLYWOOD, FL.

LEGAL DESCRIPTION:

LOT: 11 BLOCK: 63
HOLLYWOOD LAKES SECTION
P.B. 1 PAGE: 32
BROWARD COUNTY

WAYNE MARKHAM BENNETT
P.E. # 51216

3-10-10