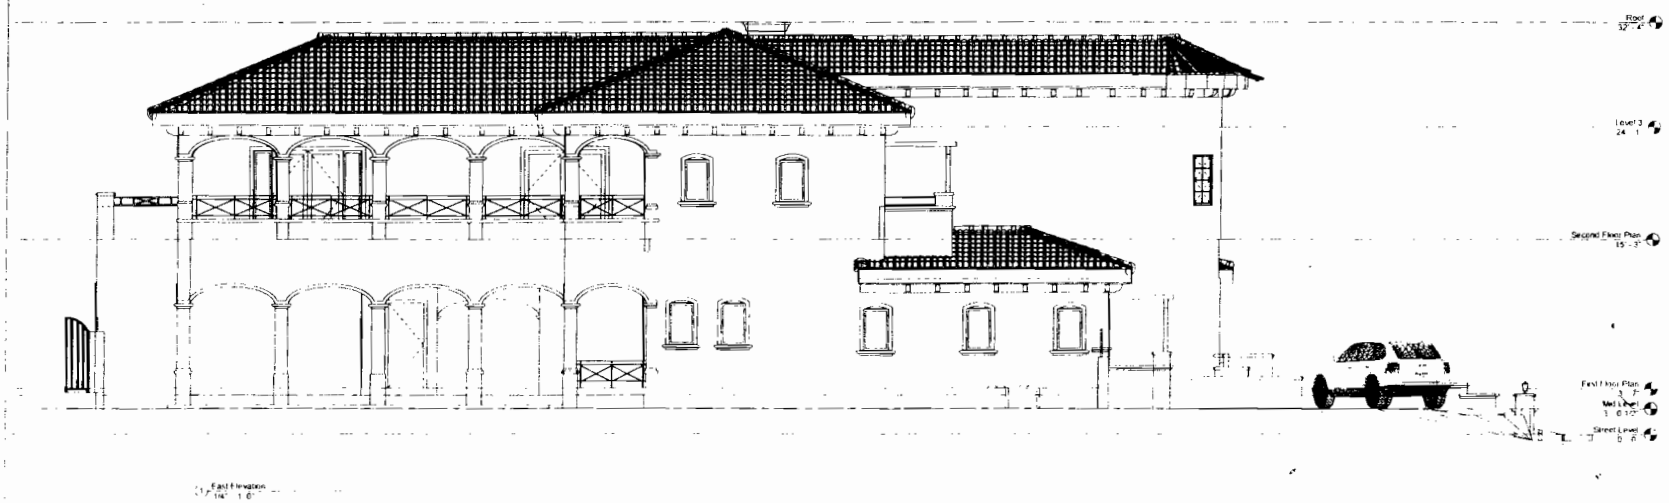

The Tamara Peacock Company
Architects

One Financial Plaza, Suite 1100
Fort Lauderdale, Florida 33394 / 954-764-8000

BENRUBI - RESIDENCE 1310
VAN BUREN STREET,
HOLLYWOOD, FLORIDA
33019

EAST ELEVATION

A005