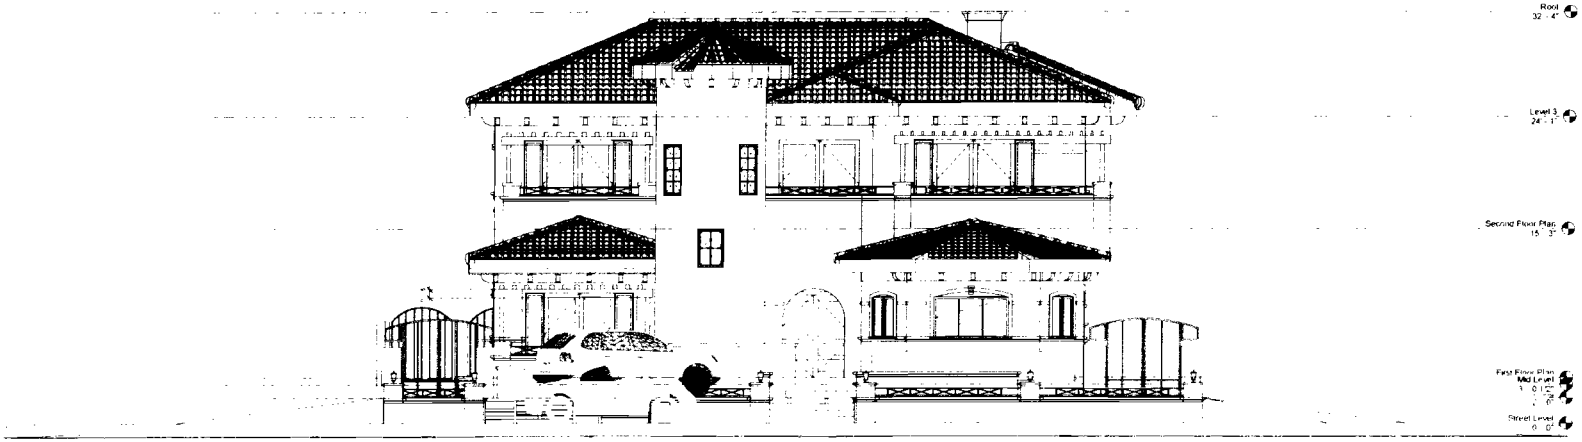

North Elevation
1/4" = 1'-0"

The Tamara Peacock Company
Architects

One Financial Plaza (1400N), 1st Avenue
Suite 1[illegible] Fort Lauderdale, Florida 33394 (954) [illegible]

BENRUBI RESIDENCE 1310
VAN BUREN STREET,
HOLLYWOOD, FLORIDA
33019

NORTH ELEVATION

A003