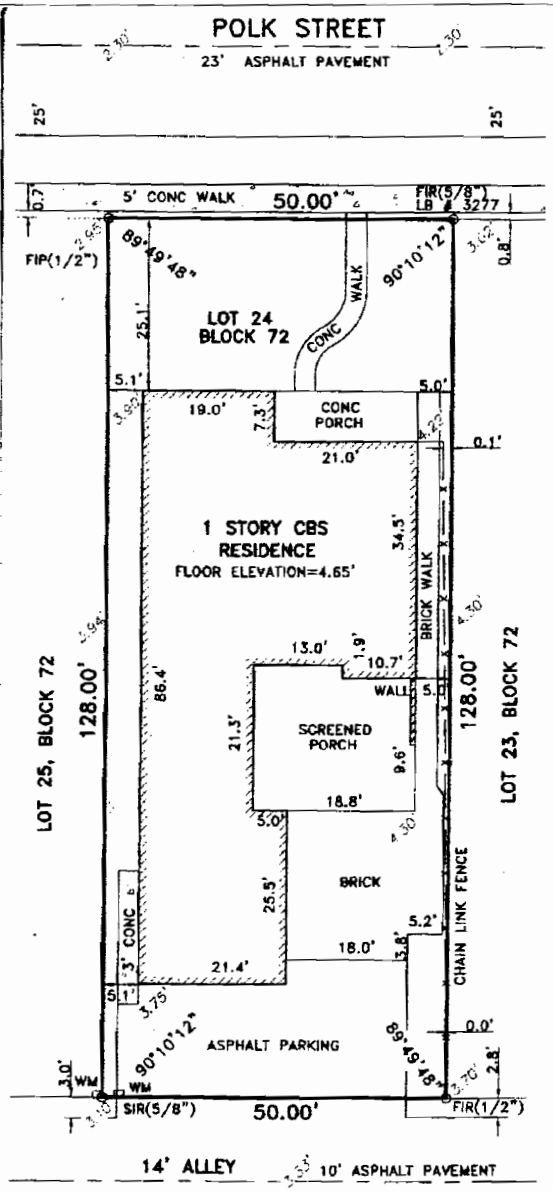

1 SURVEY
A-1 SCALE 1/8"=1'-0"

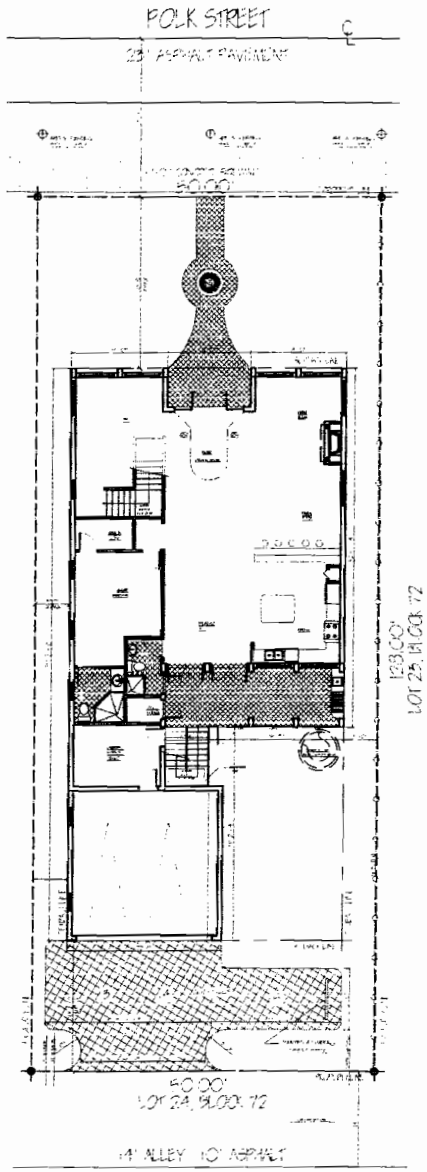

2 PROPOSED SITE PLAN
A-1 SCALE 1/8"=1'-0"

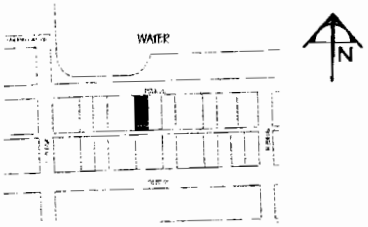

1 LOCATION MAP
A-1 NO SCALE

SITE DATA:

	REQUIRED	PROVIDED	
LAND USE	LOW-MEDIUM RESIDENTIAL	LOW-MEDIUM RESIDENTIAL	SINGLE FAMILY
ZONING	RS-8	RS-8	



SETBACK DATA:

SETBACK REQUIREMENTS	REQUIRED	PROVIDED
FRONT YARD	25'-0"	25'-0"
SIDE YARD	5'-0"	5'-0"
REAR YARD	25'-0"	25'-0"

Roberto Valencia Architect, P.A.
1417 Southeast 4th Street, Fort Lauderdale, Florida 33301
(954) 765-8445
Fax (954) 765-9557
License No. C1417

PROJECT TITLE
PROPOSED NEW RESIDENTIAL CONSTRUCTION
RIZZARDO RESIDENCE
827 POLK STREET
HOLLYWOOD BEACH, FLORIDA 33019

DRAWN BY
CHECKED BY
DATE
SCALE
DRAWING NO.

SHEET
SP-1
1 OF 1